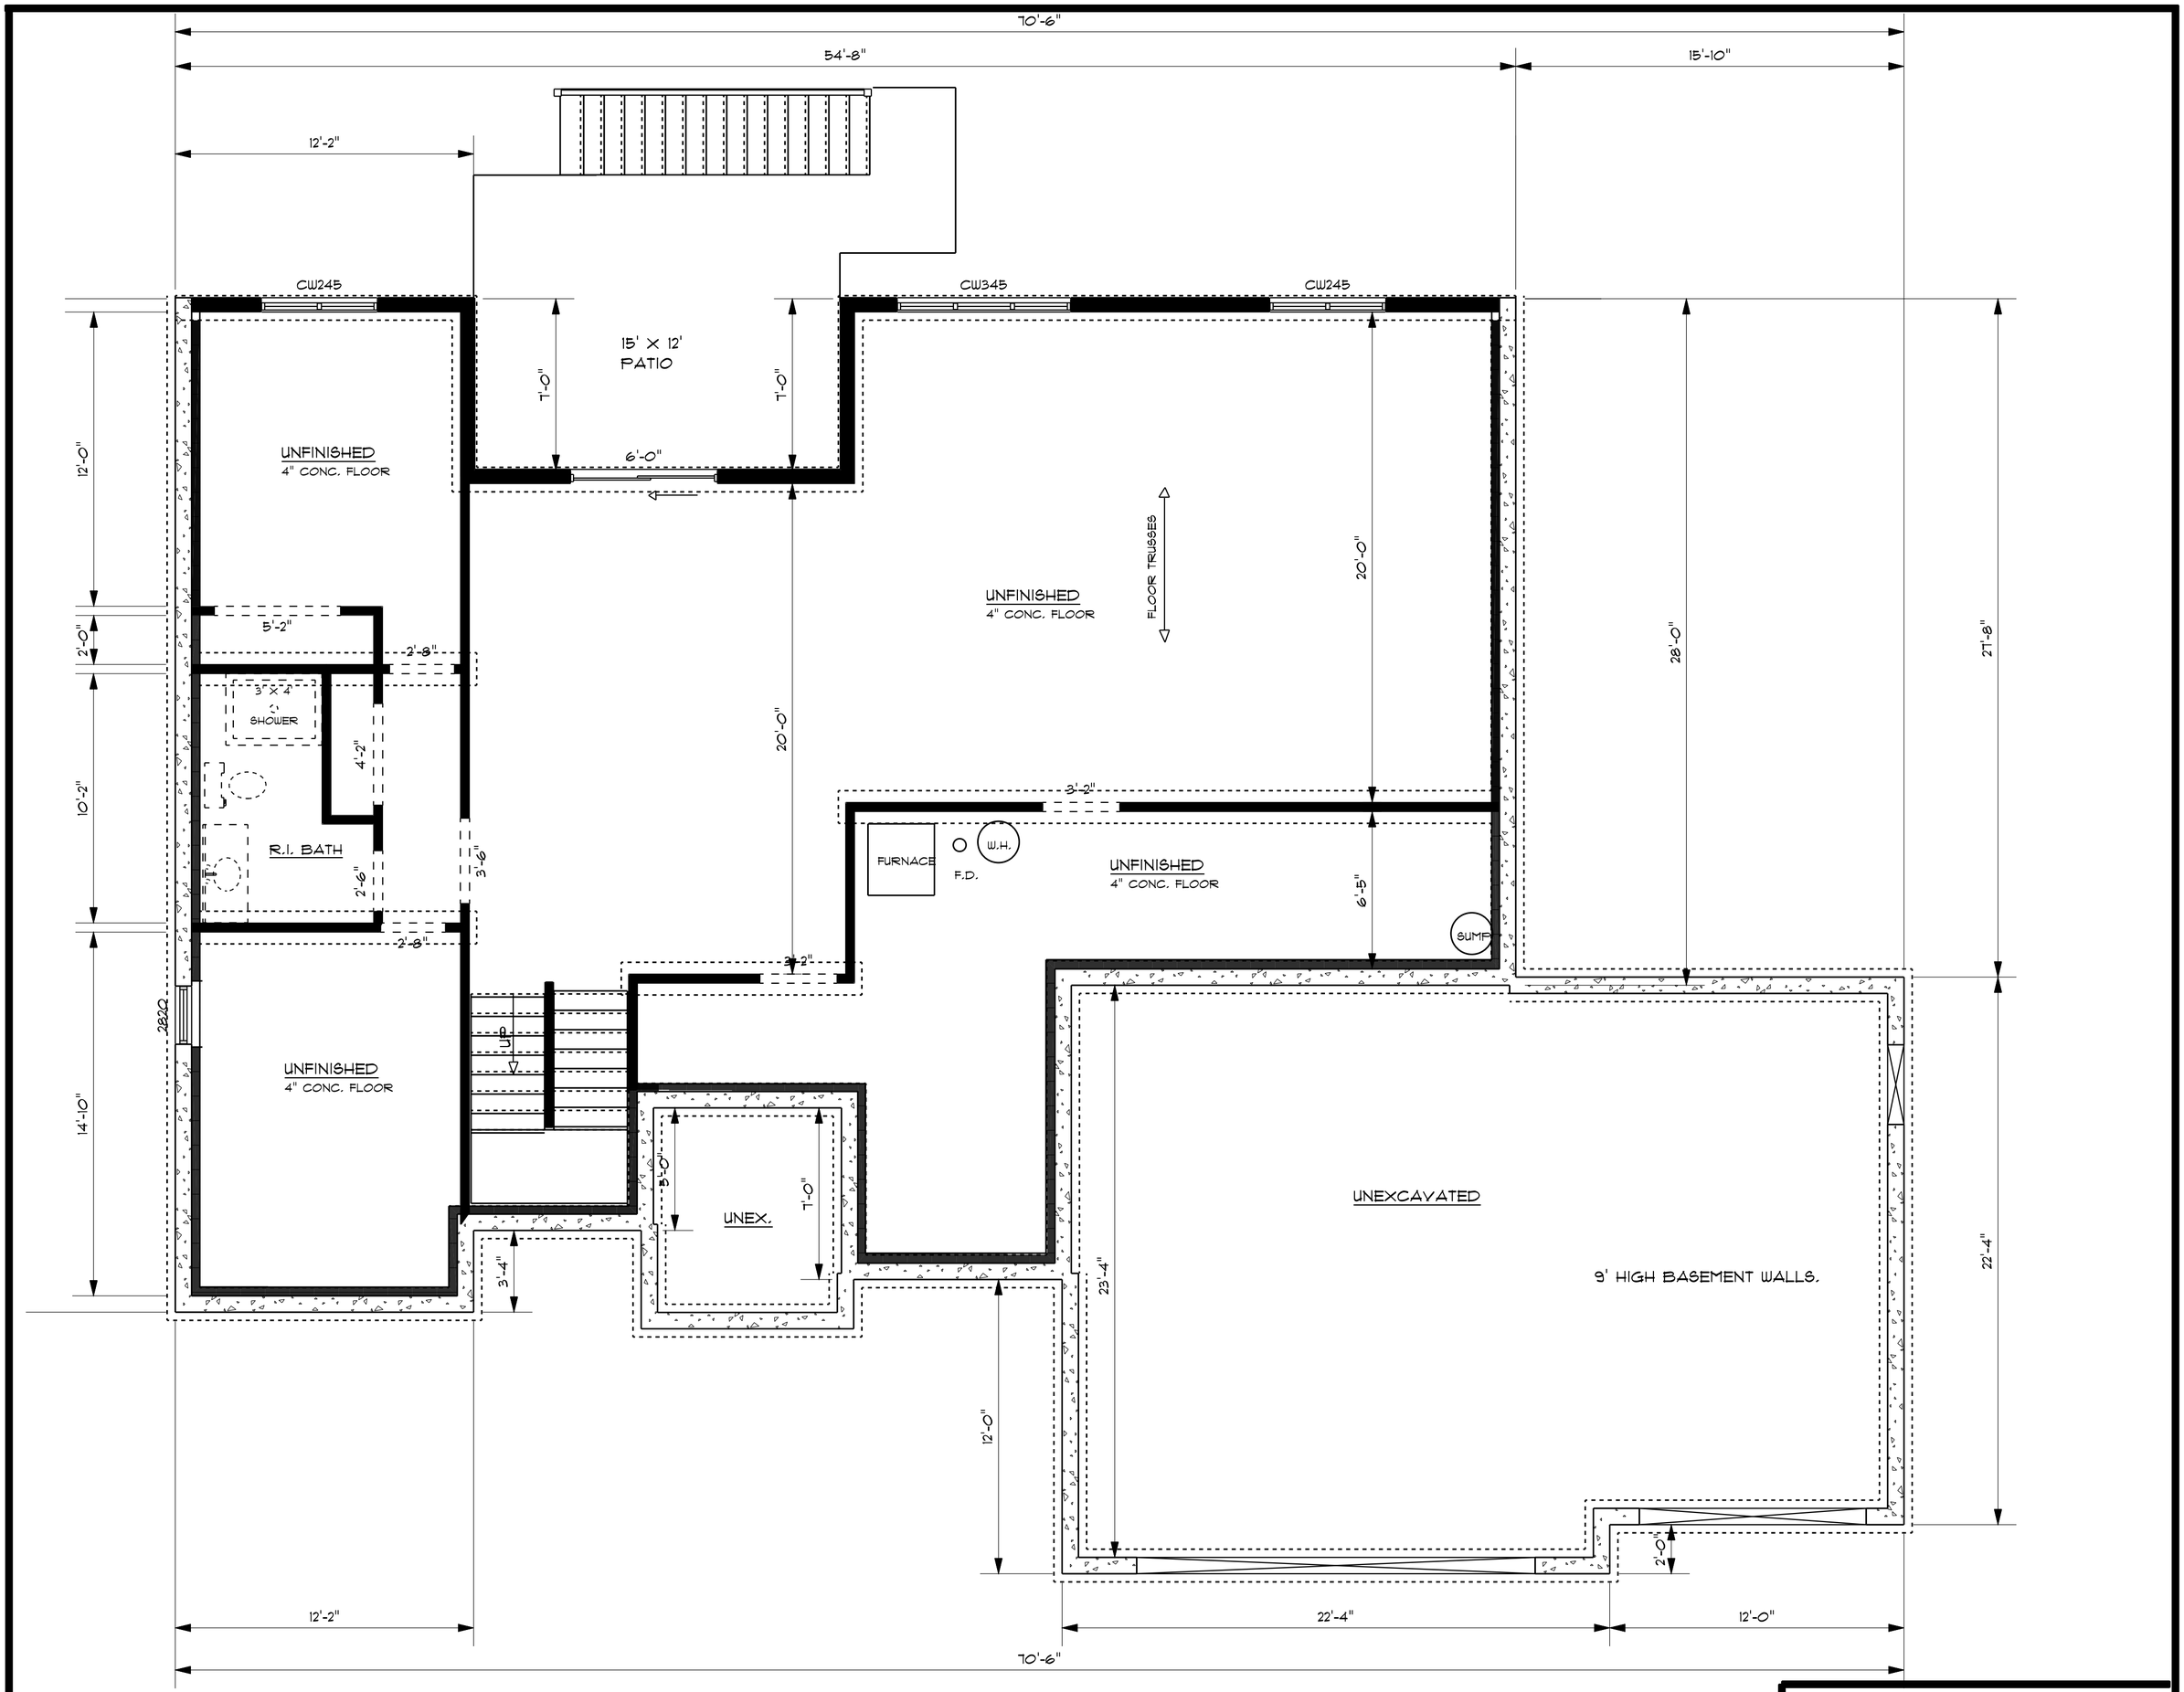

BASEMENT PLAN

PRELIMINARY DRAWING

THIS IS A PRELIMINARY DESIGN DRAWING.
DO NOT USE FOR CONSTRUCTION.

EARL CARTER LUMBER CO.
LINCOLN NEBRASKA

NEWLAND RESIDENCE

SCALE: 1/4" = 1' – 0"	DRAWN BY: KEN KOCH
DATE: 12 NOV. L2012	SHEET OF